Annexure-8

SEET NO- (1)

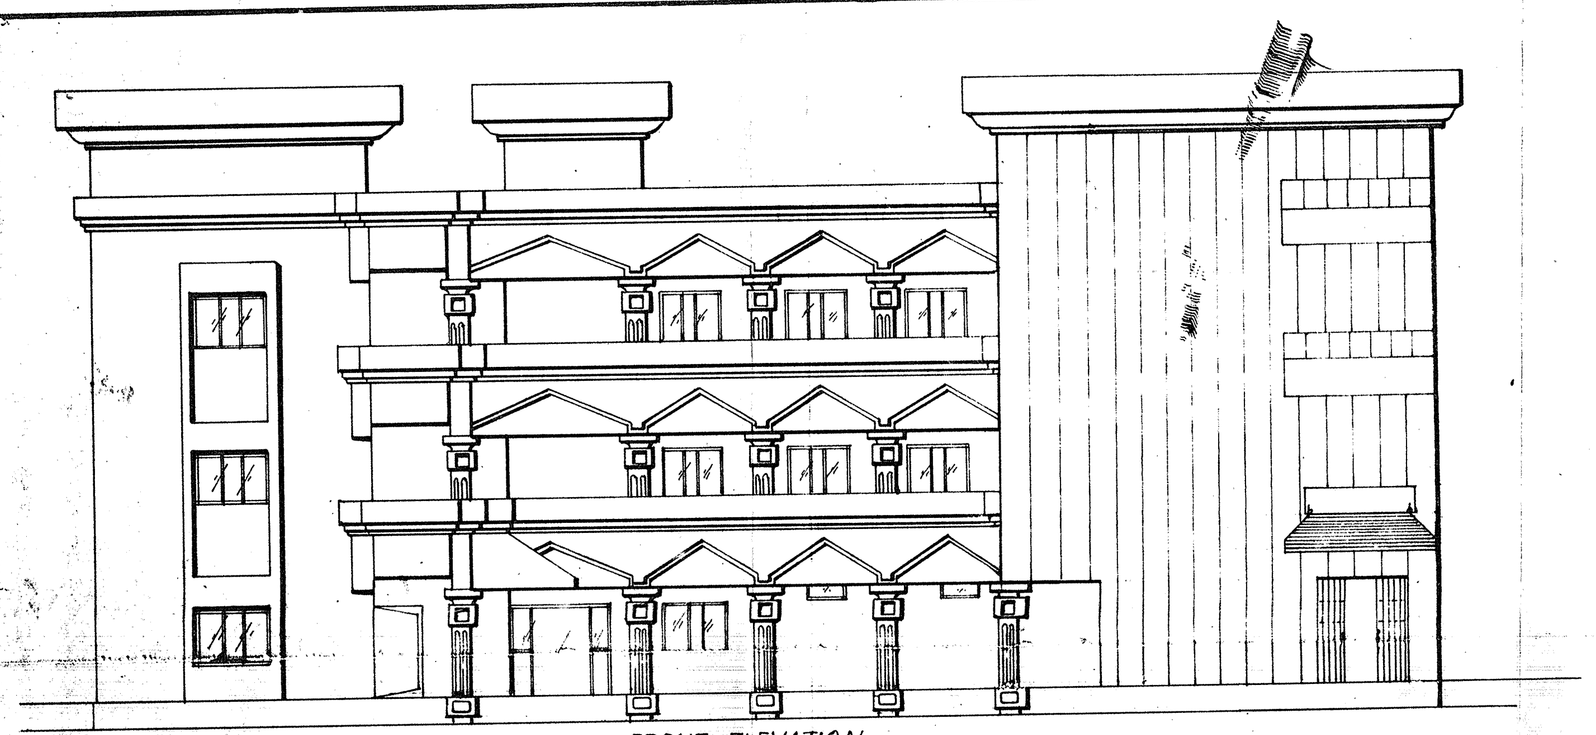

FRONT ELEVATION

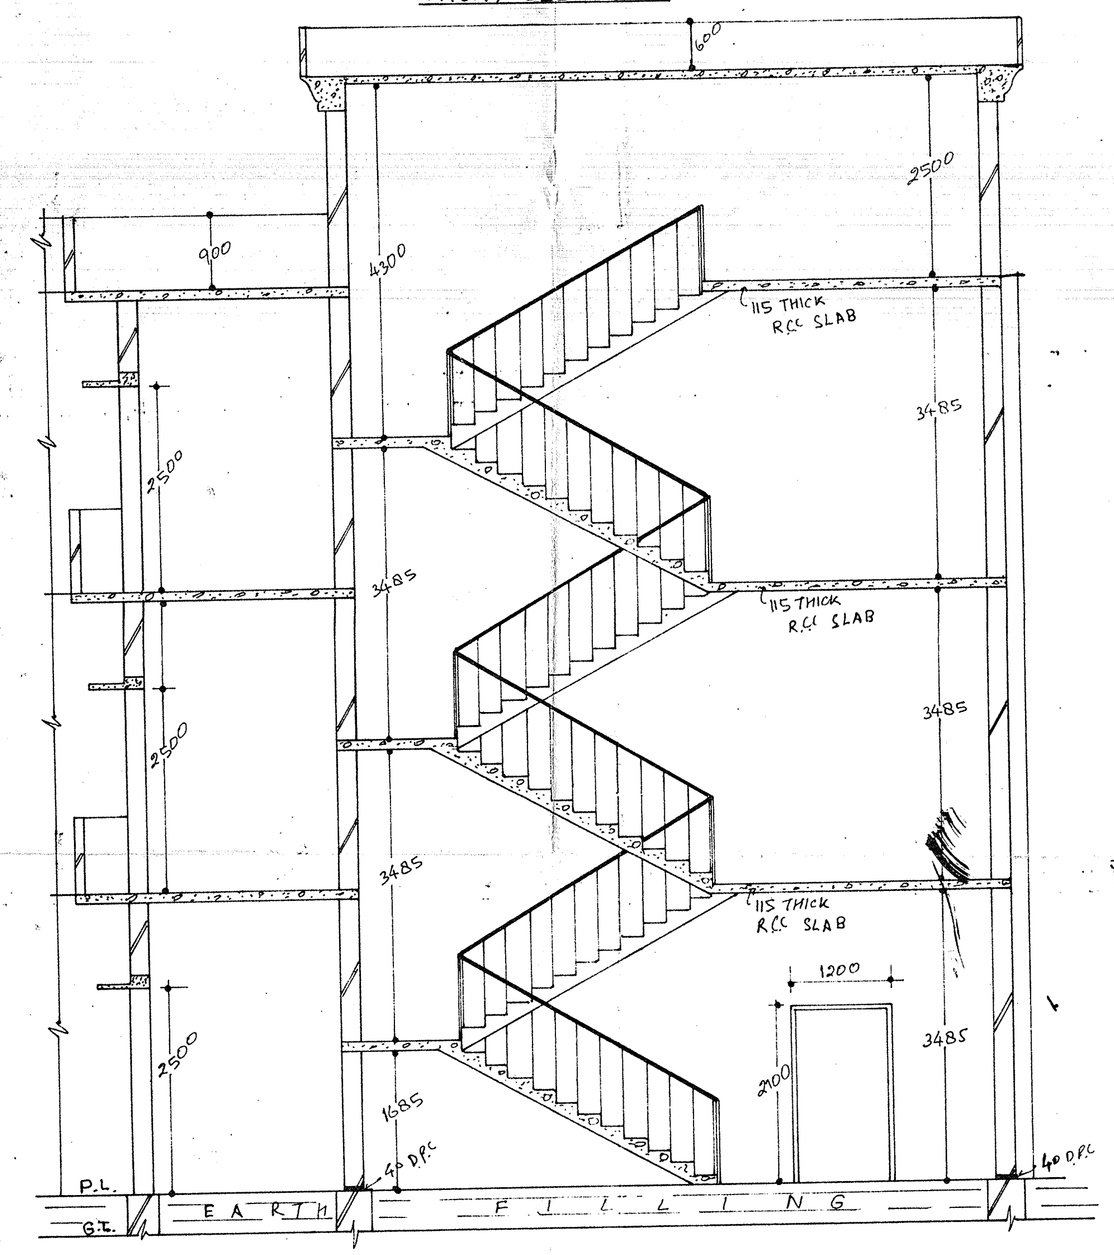

SECTION AT A-B

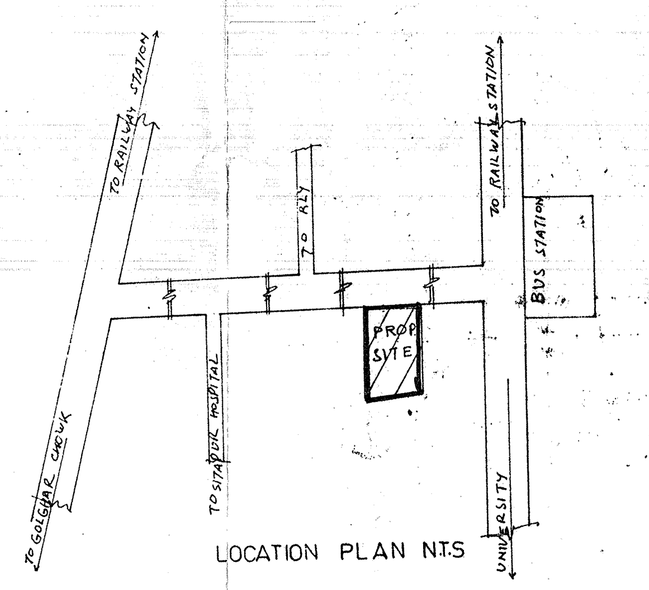

LOCATION PLAN N.T.S

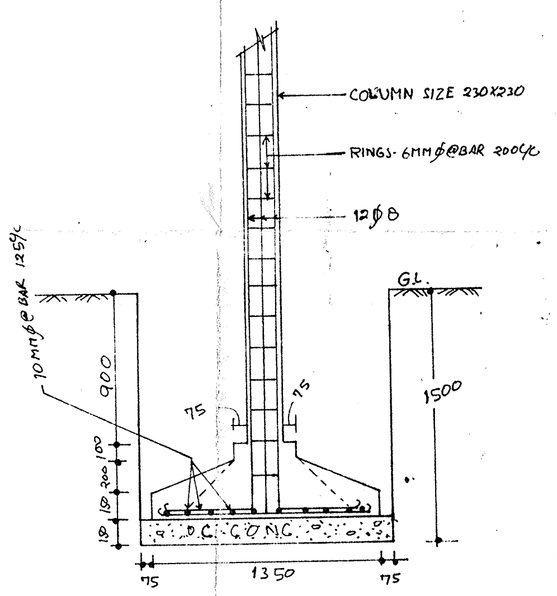

(COLUMN) FOUNDATION DETAIL

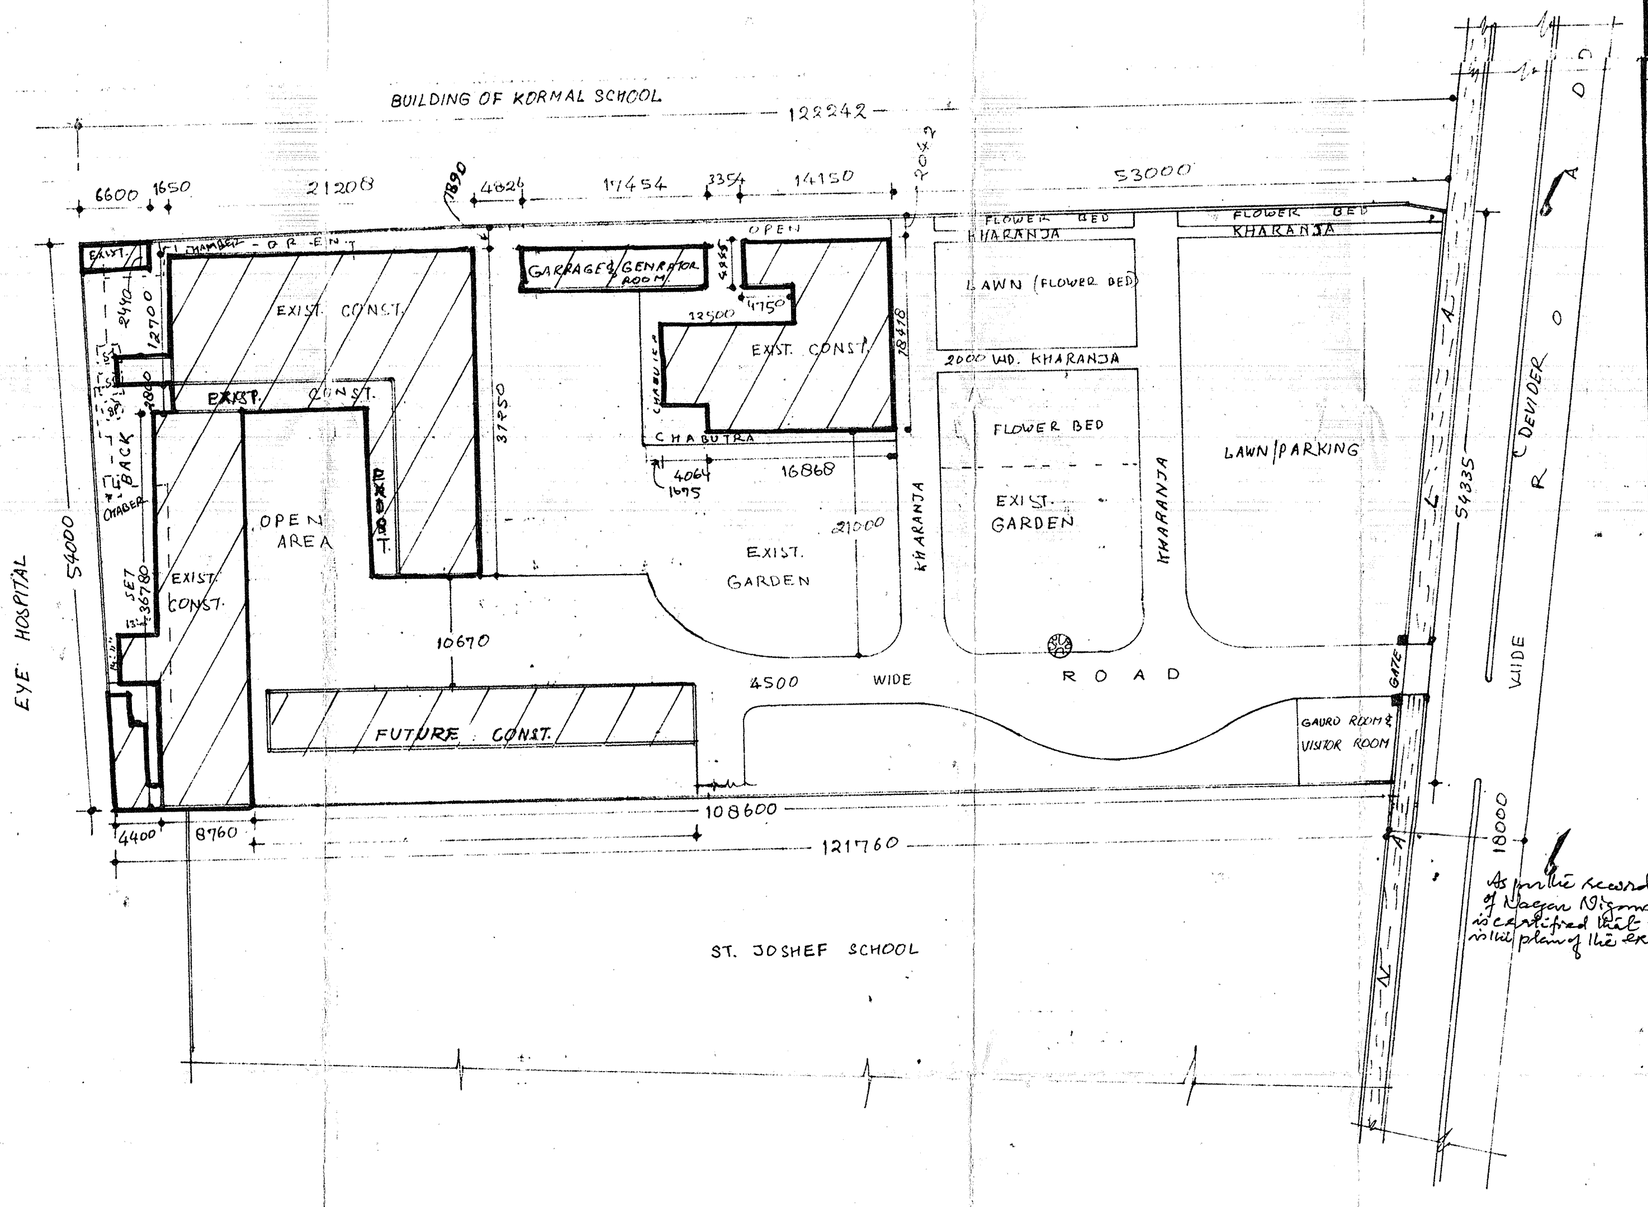

SITE PLAN

G.D.A SEAL

PROPOSED ADITIONAL & ALTRATION OF EXISTING BUILDING ON GROUND FLOOR, FIRST FLOOR & SECOND FLOOR FOR THE PROPOSED GIRLS DEGREE-COLLEGE AT CIVIL LINES GORAKHPUR. NEAR KORMAL SCHOOL. Building No. C-110/268

AREA DETAIL

ITEM		
TOTAL PLOT AREA		6814.97
EXIST. COVERED AREA	ON G.F.	1202.77
" " "	ON F.F.	824.58
" " "	ON S.F.	509.46
EXIST. COVERED AREA	ON G.F.	555.92
" " "	ON F.F.	418.8
" " "	ON S.F.	198.8
OPEN AREA	ON G.F.	4346.77
" "	ON F.F.	4405.97
MUMTY AREA		64.4

DOOR, WINDOW OPENING

ITEM		WIDTH	HEIGHT
DOORS	D	1200	2100
"	D1	1000	2100
"	D2	750	2100
WINDOW	W	1820	1200
"	W1	1500	1200
"	GI/P/W.	2100	2100
VENTILATOR	V	900	450
CHANAL GATE	C/G	2400	2100

SCALE		STAIR DETAIL	
1:100	1:400	RISE	150
1:50	1:25	TREAD	275

NOTE

1. PROP. CONST. SHOWN THUS
2. EXIST. CONST. SHOWN THUS-
3. ALL DIMENSION IN MM.
4. DEMOLISH SHOWN THUS

As per the record of Nagar Nigam it is certified that the existing building of St. Joseph's Degree college for women will placing the building.

St. Dominic's

BISHOP DOMINIC KOM... M.I.C.M.
BISHOP'S HOUSE
CIVIL LINES, UNIVERSITY P.O.
GORAKHPUR-273 009, U.P., INDIA

OWNER'S SIGN--

St. Joseph's Degree college for women

N

28/7/10
(नारायण सिंह)
उपाध्यक्ष
गोरखपुर विकास प्राधिकरण
गोरखपुर

ARCHITECT

H. N. P KHARE
CIVIL LINES
GORAKHPUR

क्षेत्रीय उप्र निधा अधिकारी
गोरखपुर

ARCHITECT
H. N PRASAD "KHARE"
(B. Arch.)
G.A. Regd. No. CA/78/4080

Manager
St. Joseph's Degree College for Women
St. Joseph's Campus, Civil Lines
GORAKHPUR 273009